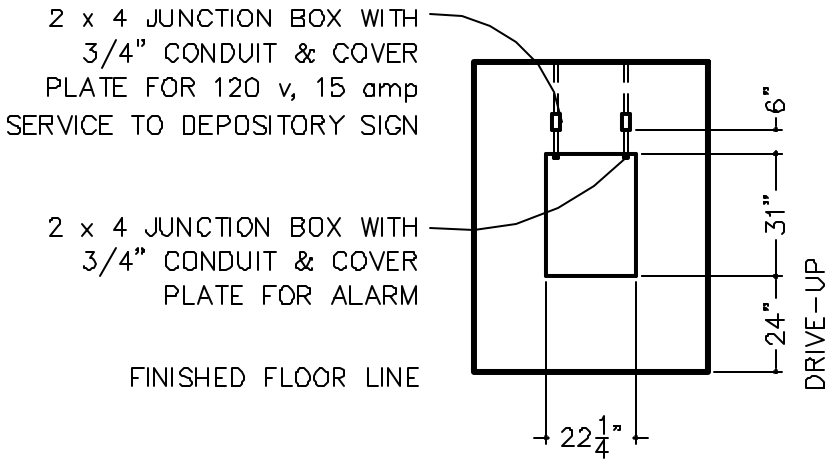

FINISHED OPENING (INTERIOR ELEVATION)

NOTES:

1. APPROXIMATE WEIGHT (CHEST ONLY) : 780 LBS.
2. FINISH: TAUPE
3. RIGHT SWING SHOWN. LEFT SWING OPPOSITE.
4. P/N 2034 OUTER HOUSING IS TO BE WELDED TO RECEIVING CHEST AND REQUIRES ENCASEMENT IN 6" OF CONCRETE.
5. P/N 2063 NON-GROUT OUTER HOUSING IS TO BE WELDED TO RECEIVING CHEST AND SHOULD NOT BE ENCASED IN CONCRETE.
6. INTERIOR WALL OPENING AROUND OUTER HOUSING IS TO BE FILLED (BY OTHERS) USING APPROPRIATE MATERIALS.

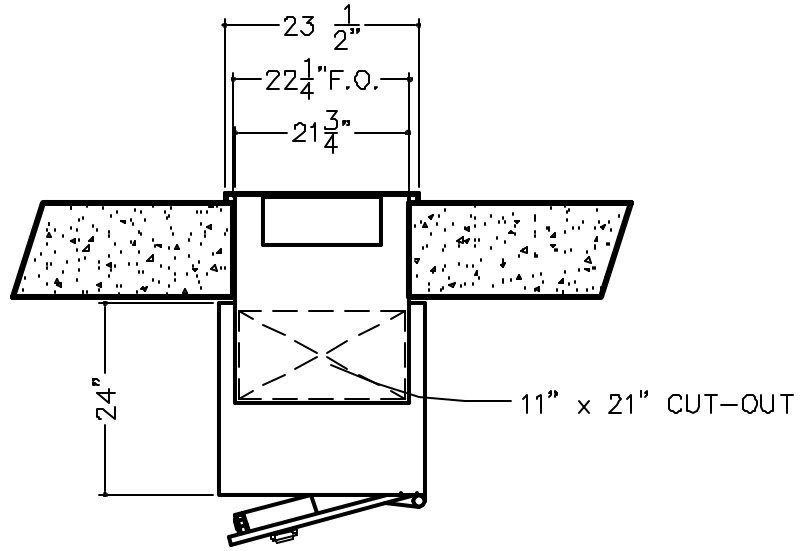

HORIZONTAL SECTION

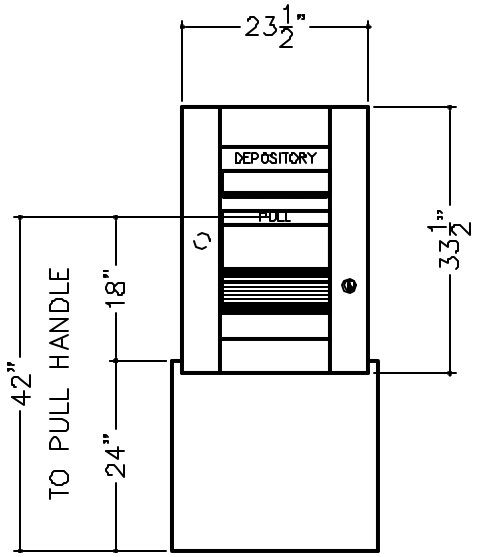

EXTERIOR ELEVATION

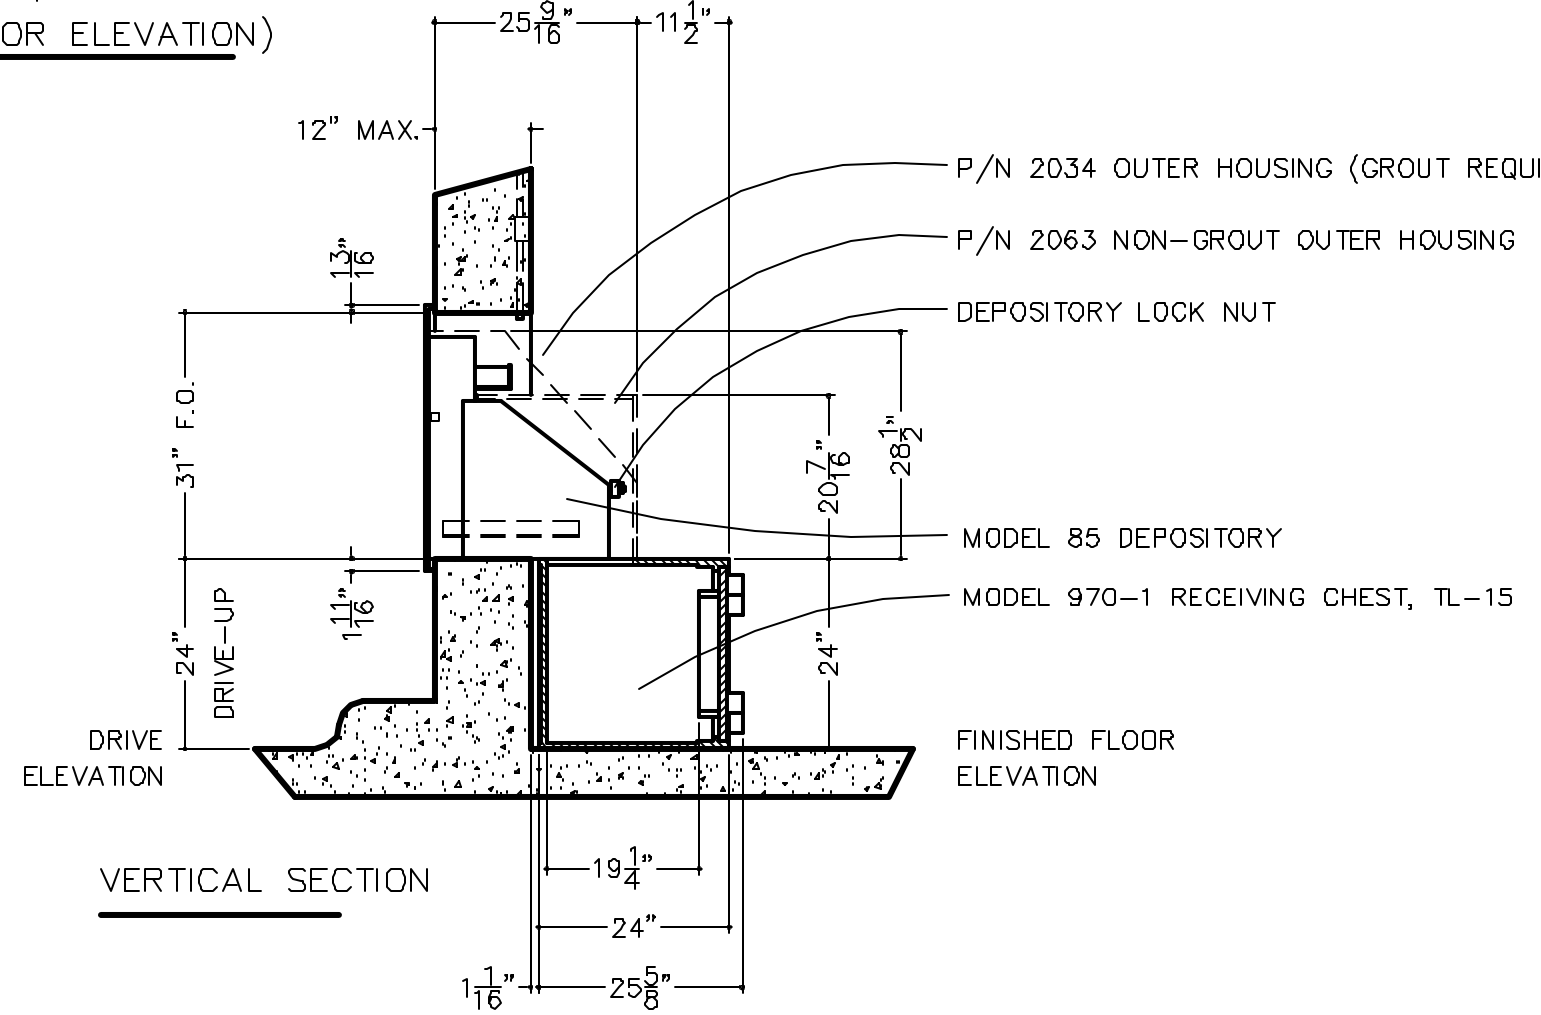

VERTICAL SECTION

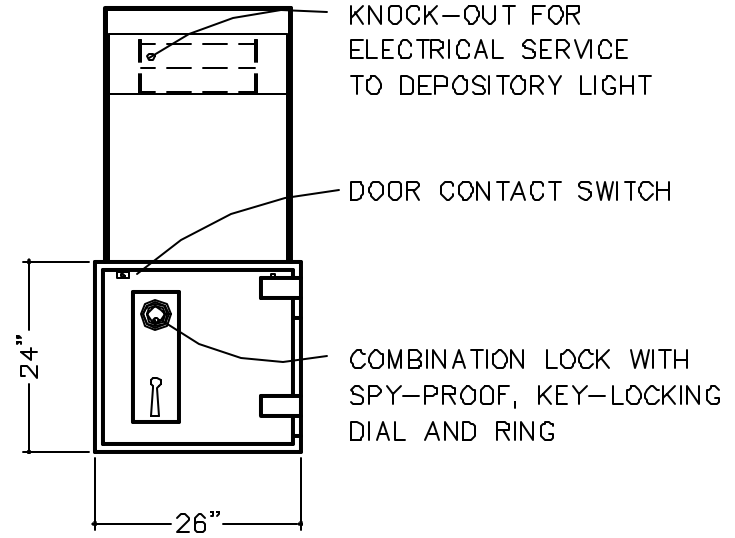

INTERIOR ELEVATION

CAUTION!
ONLY PROFESSIONALS EXPERIENCED AND QUALIFIED IN THE INSTALLATION OF SAFES SHOULD INSTALL THIS PRODUCT.

UL LISTED

American Vault® Waco, Texas

DESCRIPTION PRODUCT APPLICATION DRAWING
MODEL 970-1 RECEIVING CHEST SHOWN WITH MODEL 85 DEPOSITORY INSTALLED

SIZE	DWG. NO.	DATE	SCALE NONE
B	20043	12.07.01	SHEET 1 of 1